

Section C-CC - Eastern Boundary Treatment *(Scale 1:50)*

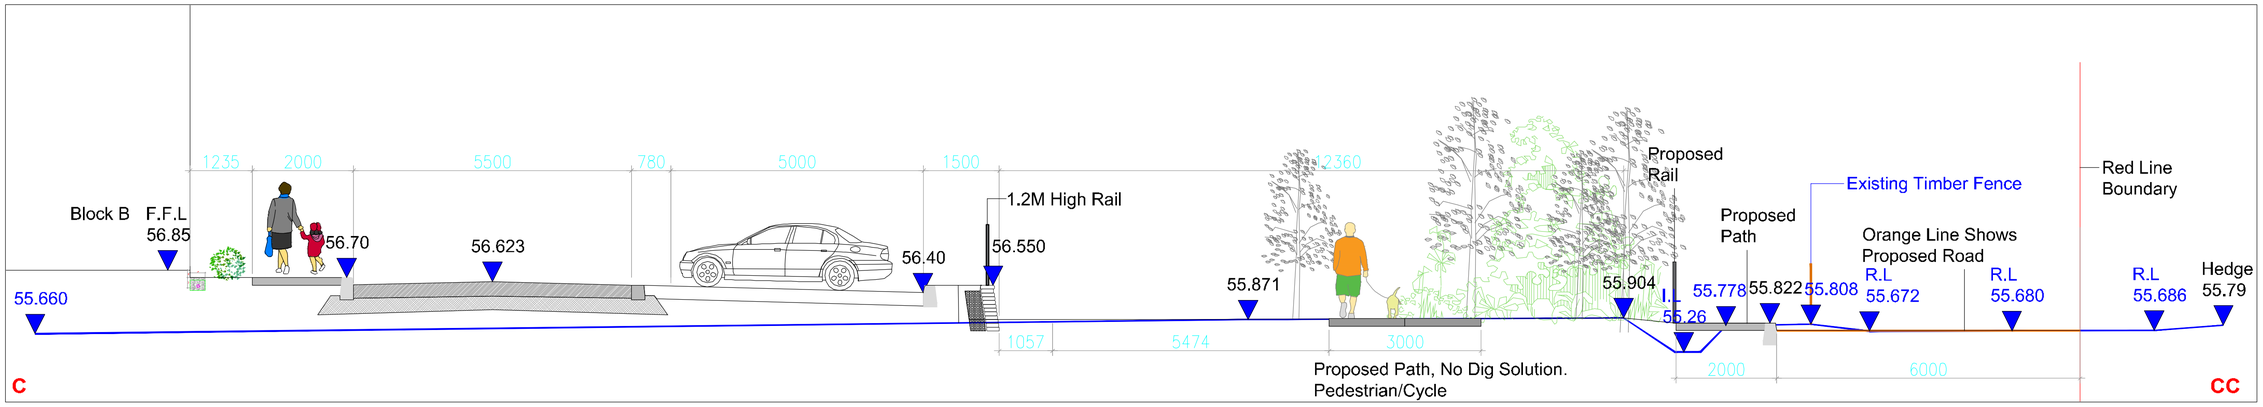

Section D-DD - Eastern Boundary Treatment *(Scale 1:50)*

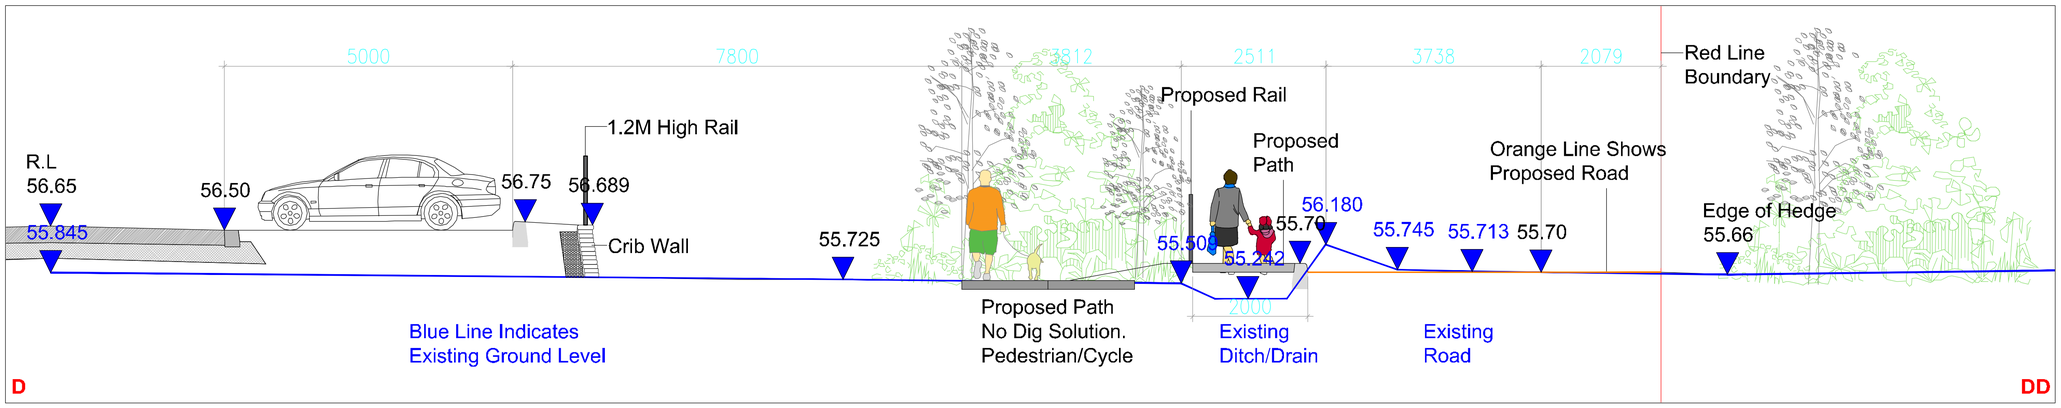

Location Plan *Scale 1:1000 @A1*



REVISIONS:			
Rev A	AMT	13-09-21	Revisions From Architects
Rev B	AMT	06-10-21	Revisions From Architects
Rev B1	AMT	26-10-21	Tank Locations From Engineers
Rev B2	AMT	29-10-21	Revisions From Engineers
Rev C	AMT	15-11-21	Updates to Road at Entrance & Arborist Revisions
Rev D	AMT	04-05-22	Engineers Revisions, Sections Showing Crib Wall.
Rev E	AMT	09-05-22	Lighting Layout & Architects updates
Rev F	AMT	21-07-22	LRD Application
Rev G	AMT	15-08-22	Lighting Revisions

Project Title:
Residential Development at Glencarrig,
Celbridge,
Co. Kildare.

Client: Garyaron Homes Ltd.

Drawing Title: Boundary Treatment Sections C-CC & D-DD

Job No.: 1580

Dwg. No.: 05

Scale: As shown @ A1

Date: 20.07.2021

Drawing By: AMT

Checked By: RMD

Ronan MacDiarmada +Associates Ltd.
Landscape Architects and Consultants.
5 Tootenhill, Rathcoole, Co. Dublin
tel: +353 1 412 4476 mob: 086 26 25 438
fax: +353 1 401 3748 e-mail: ronan@rmda.ie

This drawing is copyright ©