Urban Tree Pit Plan *N.T.S @A1*

North

FFL 56.60

FFL 56.85

FFL 56.60

FFL 56.85

FFL 56.70

FFL 56.75

FFL 56.75

FFL 56.80

FFL 56.80

FFL 56.82

FFL 56.85

FFL 56.85

Open Space

Open Space

Open Space


Play Space

Creche


The Cottage

53

Urban Tree Pit Plan *N.T.S @A1*

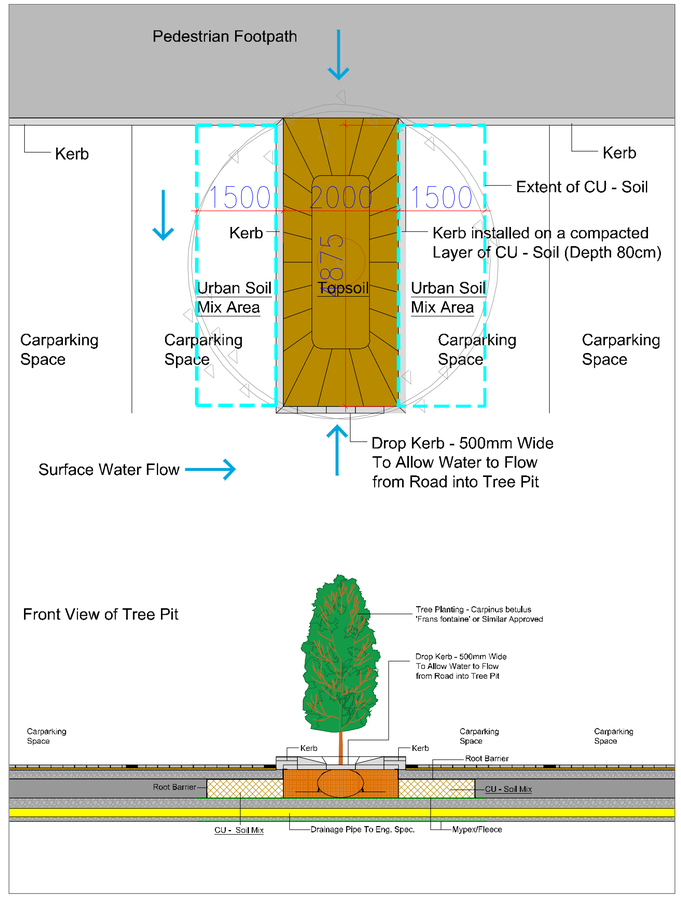

Front View of Tree Pit

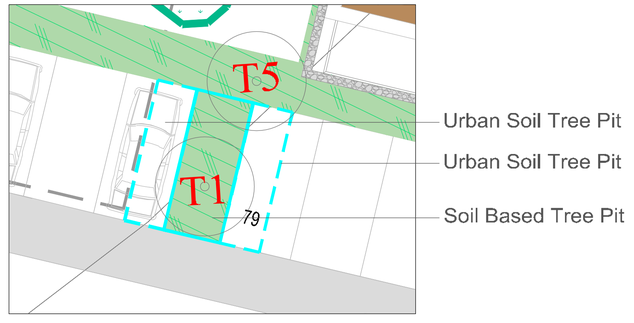

REVISIONS:			
Rev A	AMT	13-09-21	Revisions From Architects
Rev B	AMT	06-10-21	Revisions From Architects
Rev B1	AMT	26-10-21	Tank Locations From Engineers
Rev B2	AMT	29-10-21	Revisions From Engineers
Rev C	AMT	15-11-21	Updates to Road at Entrance & Arborist Revisions
Rev D	AMT	04-04-22	Updates to Layout from Architect
Rev E	AMT	09-05-22	Lighting Layout & Architects updates
Rev F	AMT	21-07-22	LRD Application
Rev G	AMT	15-08-22	Lighting Revisions

Project Title:
Residential Development at Glencarrig,
Celbridge,
Co. Kildare.

Dwg. No.: 06

Scale: 1:200 @ A1

Client: Garyaron Homes Ltd.

Date: 20.07.2021

Drawing Title: Urban Tree Pit Location Plan & Detail

Drawing By: AMT

Job No.: 1580

Checked By: RMD

Ronan MacDiarmada +Associates Ltd.
Landscape Architects and Consultants.
5 Tootenhill, Rathcoole, Co. Dublin
tel: +353 1 412 4476 mob: 086 26 25 438
fax: +353 1 401 3748 e-mail: ronan@rmda.ie

This drawing is copyright ©