A0

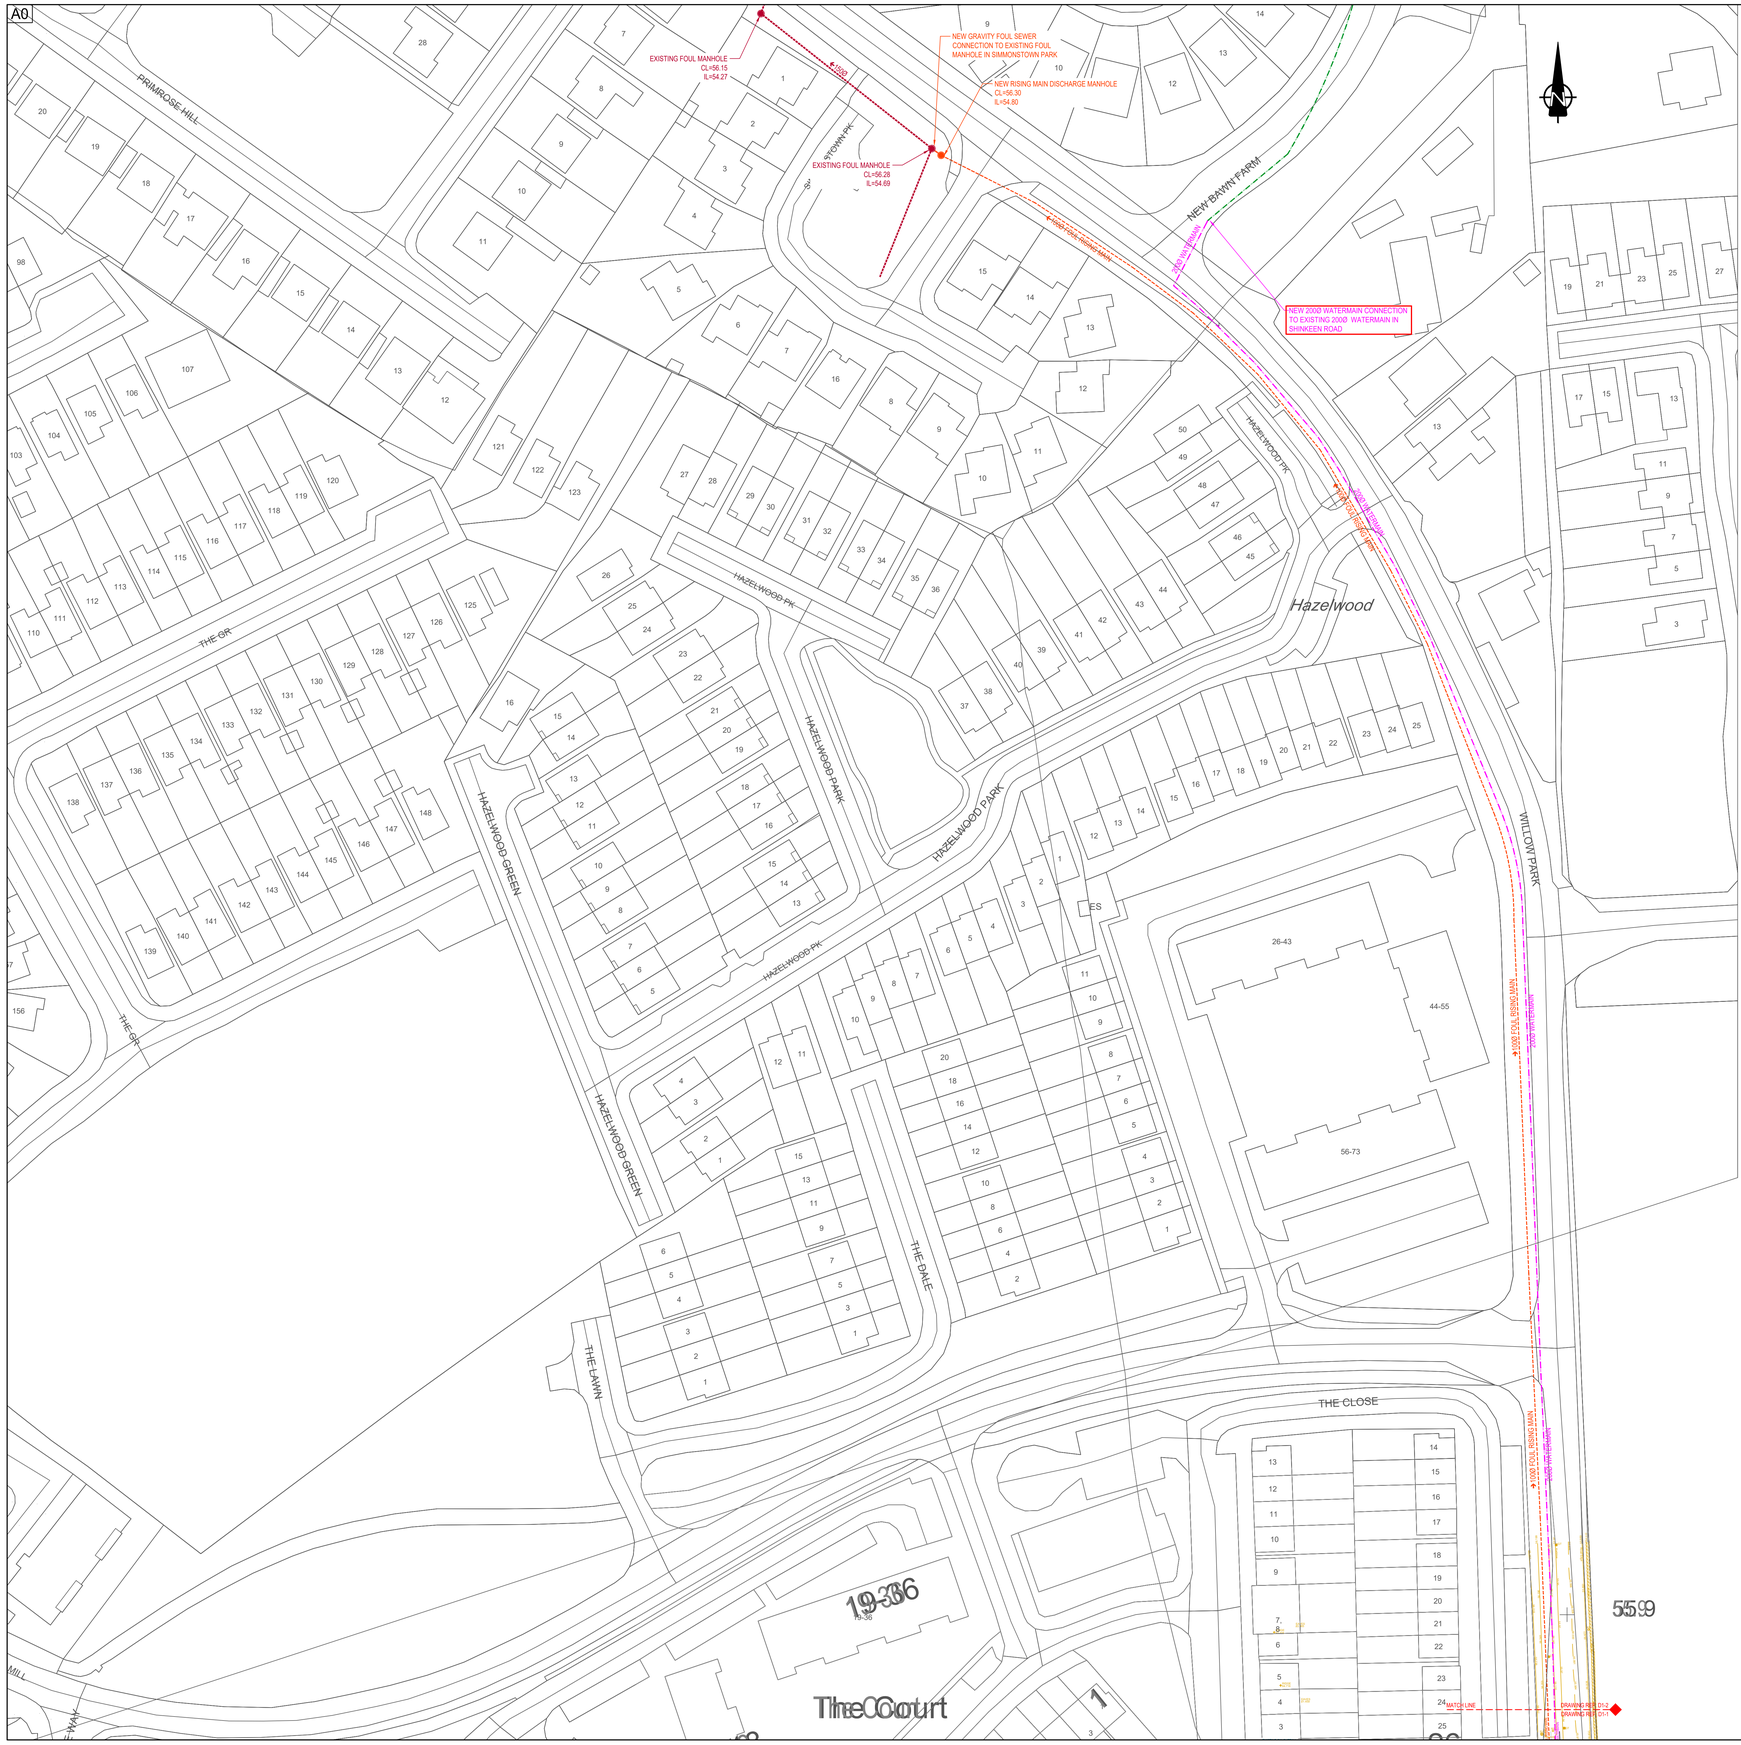

LEGEND:

- EXISTING SURFACE WATER DRAINAGE
- NEW SW DRAINAGE
- EXISTING FOUL SEWER
- NEW FOUL SEWER
- WM EXISTING WATER MAIN
- HYDRANT WM NEW WATER MAIN
- DENOTES PROPOSED DWELLINGS
- DENOTES LANDSCAPING
- DENOTES PERMEABLE SURFACING TO CAR PARKING SPACES
- PROPOSED UNDERGROUND ATTENUATION TANK
- PROPOSED GRASSCRETE ACCESS TO PUMPING STATION
- PROPOSED GREEN ROOF TO APARTMENT BLOCKS
- TOPOGRAPHICAL SURVEY INFORMATION SHOWN DENOTES GREEN FIELD LEVELS AND FEATURES FOR REFERENCE ONLY

WATERMAIN NETWORK AND ALL ASSOCIATED WORKS TO BE CONSTRUCTED IN ACCORDANCE IN ACCORDANCE WITH IRISH WATER CODE OF PRACTICE FOR WATER INFRASTRUCTURE AND IRISH WATER WATER INFRASTRUCTURE STANDARD DETAILS:

- IW-CDS-5020-1
- IW-CDS-5020-3

WATERMAIN PIPE MATERIALS:

All watermain pipe materials to be in compliance with section 3.9 of the Irish Water "Code of Practice for Water Infrastructure" Ref. IW-CDS-5020-03

FOUL SEWER NETWORK AND ALL ASSOCIATED WORKS TO BE CONSTRUCTED IN ACCORDANCE WITH IRISH WATER CODE OF PRACTICE FOR WASTEWATER INFRASTRUCTURE AND IRISH WATER WASTEWATER INFRASTRUCTURE STANDARD DETAILS:

- IW-CDS-5030-1
- IW-CDS-5030-3

WASTEWATER PIPE MATERIALS:

All sewer pipe materials to be in compliance with section 3.13 of the Irish Water "Code of Practice for Wastewater Infrastructure" Ref. IW-CDS-5030-03

Mark	Date	By	Chk.	App.	Revision
PL3	16-8-22	BK	DOS	DOS	ISSUED FOR PLANNING

Drawing Status
PLANNING

Job Title
RESIDENTIAL DEVELOPMENT AT
HAZELHATCH ROAD
CELBRIDGE
CO. KILDARE

Drawing Title
DRAINAGE AND WATERMAIN LAYOUT
SHEET 2 OF 2

Architect/Client
GARYARON HOMES

KAVANAGH BURKE
CONSULTING ENGINEERS
Tel. 01 - 450 0694 Unit F3, Calmount Pk.
Fax. 01 - 426 4340 Ballymount,
Email: pkavanagh@kavanaghburke.ie Dublin 12.

Drn. BK	Checked DOS	Approved DOS
Scales 1:250		Date 16/08/2022
Job No. D1686	Drawing No. D1-2	Rev. PL3