Section 1 - of Existing Site Section B - B Scale : 1:200 @ A1

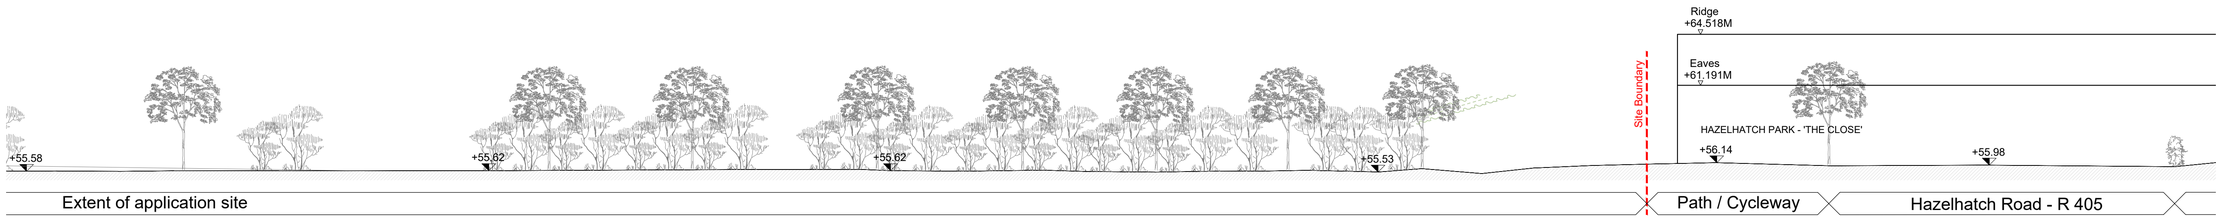

Section 2 - of Existing Site Section B - B Scale : 1:200 @ A1

North

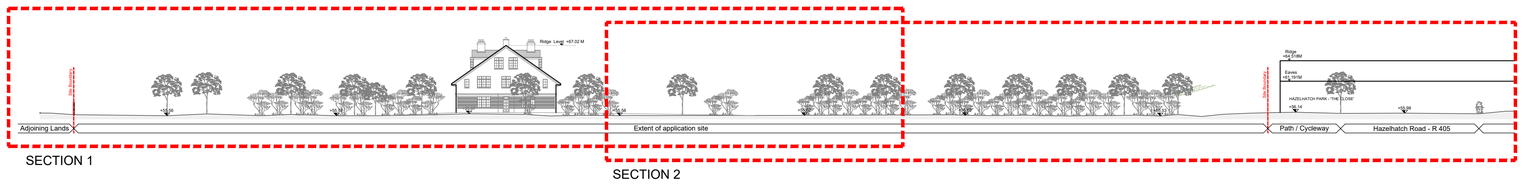

(Full) Existing Site Section B - B (Key Section) Scale : 1:500 @ A1

Existing Site Section A - A Scale : 1:200 @ A1

GENERAL NOTES

1. COPYRIGHT RESERVED
2. DO NOT SCALE DRAWING. USE FIGURED DIMENSIONS ONLY.
3. ALL DISCREPENCIES TO BE REPORTED TO ARCHITECT.
4. THE CONTRACTOR IS RESPONSIBLE FOR CHECKING ALL LEVELS AND DIMENSIONS.
5. ALL STRUCTURE TO BE TO STRUCTURAL ENGINEERS DETAILS.
6. ALL MECH & ELEC SERVICES TO SERVICES ENGINEERS DETAILS.
7. ALL PROPRIETARY ITEMS TO BE INSTALLED IN ACCORDANCE WITH MANUFACTURERS INSTRUCTIONS.
8. CONTRACTOR IS RESPONSIBLE FOR THE COORDINATION OF STRUCTURE FINISHES AND SERVICES.

REV	DATE	DESCRIPTION	BY

Existing site section
Scale 1:200 @ A1

PLANNING

Scale 1:200 [m]
0 5 10 20

JOHN FLEMING
ARCHITECTS
THE TREE HOUSE, 17 RICHVIEW OFFICE PARK, DUBLIN 14
T: (01) 6689888 E: info@jfa.ie W: www.jfa.ie

CLIENT
Garyaron Homes Ltd

PROJECT
Residential Development at
Glencarrig, Celbridge, Co. Kildare

DRAWING
Existing Site Section
Section A - A & B - B

SCALE	JOB NO.
1: 200 @ A1	2112
DRAWN BY	PKL
DATE	August 2022
DRAWING NUMBER	REVISION
HZL-JFA-SE-00-DR-A-P5001	

DRAWING LOCATION
\\dublin\jobs21 jobs\2112\00-current drawings\cad files 12.08.21\existing buildings & sections

DRAWING STATUS
Planning