Second Floor Plan

Apartment Blocks A, B & C

Scale 1:200 @ A1

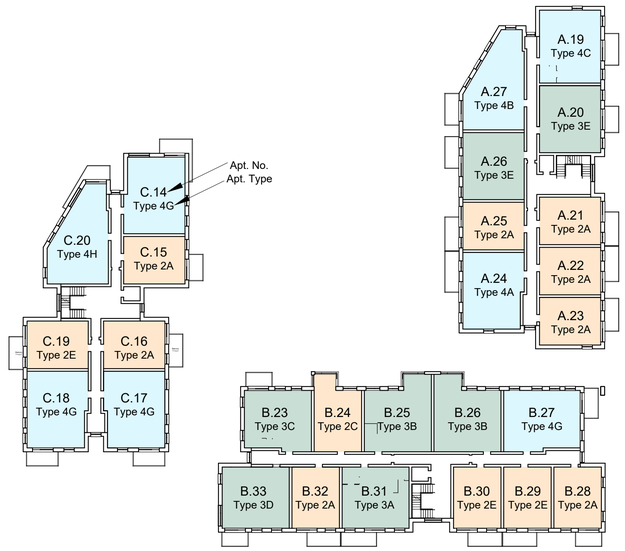

Key Plan (Apt. No & Apt. Type)

For Unit Type Detail Drawings please refer to Drawing No - HZL-JFA-XX-00-DR-A-P3001

GENERAL NOTES

1. COPYRIGHT RESERVED
2. DO NOT SCALE DRAWING. USE FIGURED DIMENSIONS ONLY.
3. ALL DISCREPENCIES TO BE REPORTED TO ARCHITECT.
4. THE CONTRACTOR IS RESPONSIBLE FOR CHECKING ALL LEVELS AND DIMENSIONS.
5. ALL STRUCTURE TO BE TO STRUCTURAL ENGINEERS DETAILS.
6. ALL MECH & ELEC SERVICES TO SERVICES ENGINEERS DETAILS.
7. ALL PROPRIETARY ITEMS TO BE INSTALLED IN ACCORDANCE WITH MANUFACTURERS INSTRUCTIONS.
8. CONTRACTOR IS RESPONSIBLE FOR THE COORDINATION OF STRUCTURE FINISHES AND SERVICES.

REV	DATE	DESCRIPTION	BY

North

Refer to Site Plan for Orientation

PLANNING

Scale 1:200 [m]

0 5 10 20

JOHN FLEMING
ARCHITECTS
THE TREE HOUSE, 17 RICHVIEW OFFICE PARK, DUBLIN 14
T: (01) 6689888 E: info@jfa.ie W: www.jfa.ie

CLIENT
Garyaron Homes Ltd.

PROJECT
Residential Development at
Glencarrig, Celbridge, Co. Kildare

DRAWING
Apartment Blocks A, B & C
Second Floor Plan

SCALE	JOB NO.
1: 200 @ A1	2112
DRAWN BY	PKL
DATE	August 2022
DRAWING NUMBER	REVISION
HZL-JFA-02-00-DR-A-P2003	

DRAWING LOCATION
\\dublin\jobs\211\2100-current drawings\cad files 12.08.21\apartments 12082\?part x plan update

DRAWING STATUS
Planning